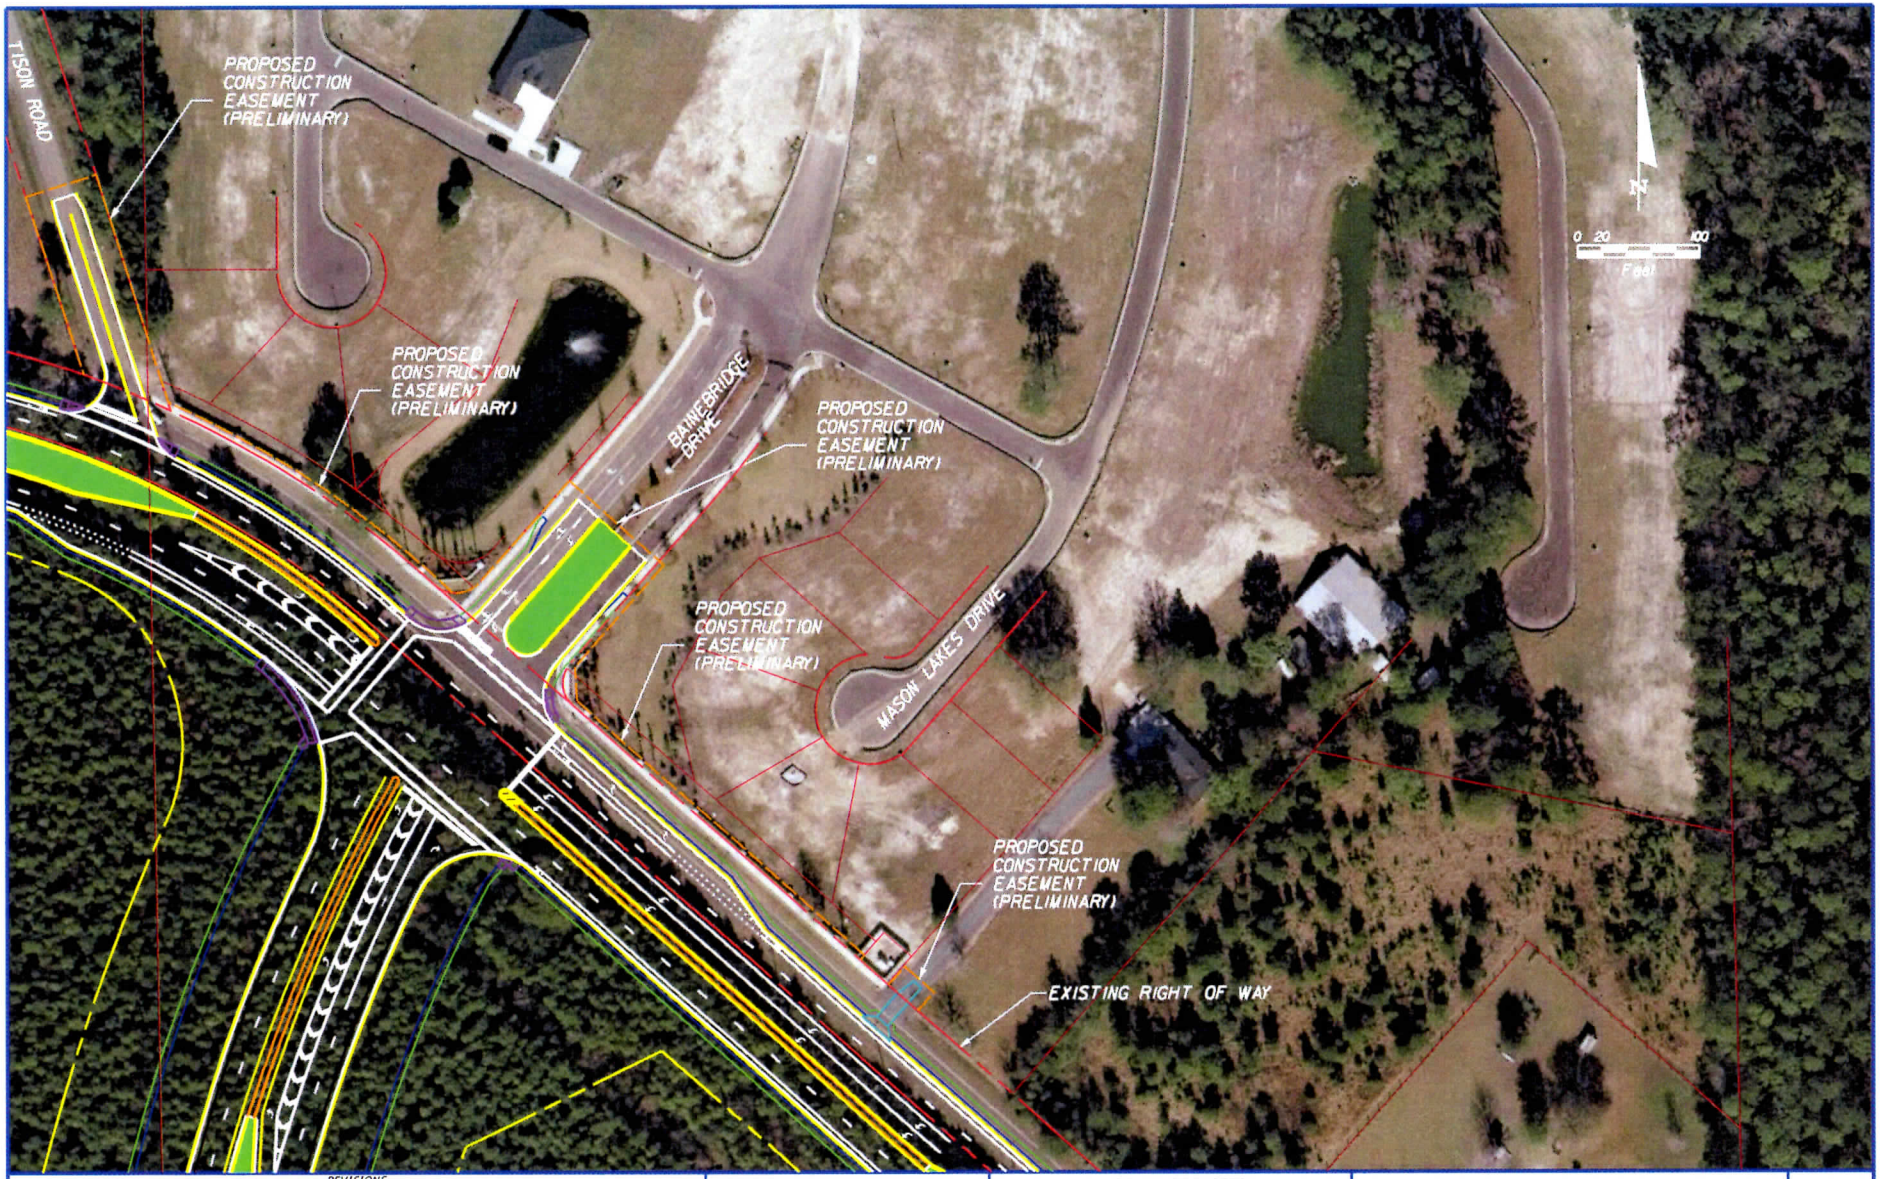

REVISIONS			
DATE	DESCRIPTION	DATE	DESCRIPTION

STATE OF FLORIDA
DEPARTMENT OF TRANSPORTATION

ROAD NO.	COUNTY	FINANCIAL PROJECT ID
SR 243	DUVAL	209399-6-52-01

PECAN PARK REALIGNMENT

SHEET NO.

bailey 5/16/2012 3:59:32 PM \\Cwiac01\Jobs\FDOT_V8\209399652011\roadway\Misc. DGNs\2012 Public Meeting 11x17s\PLANR